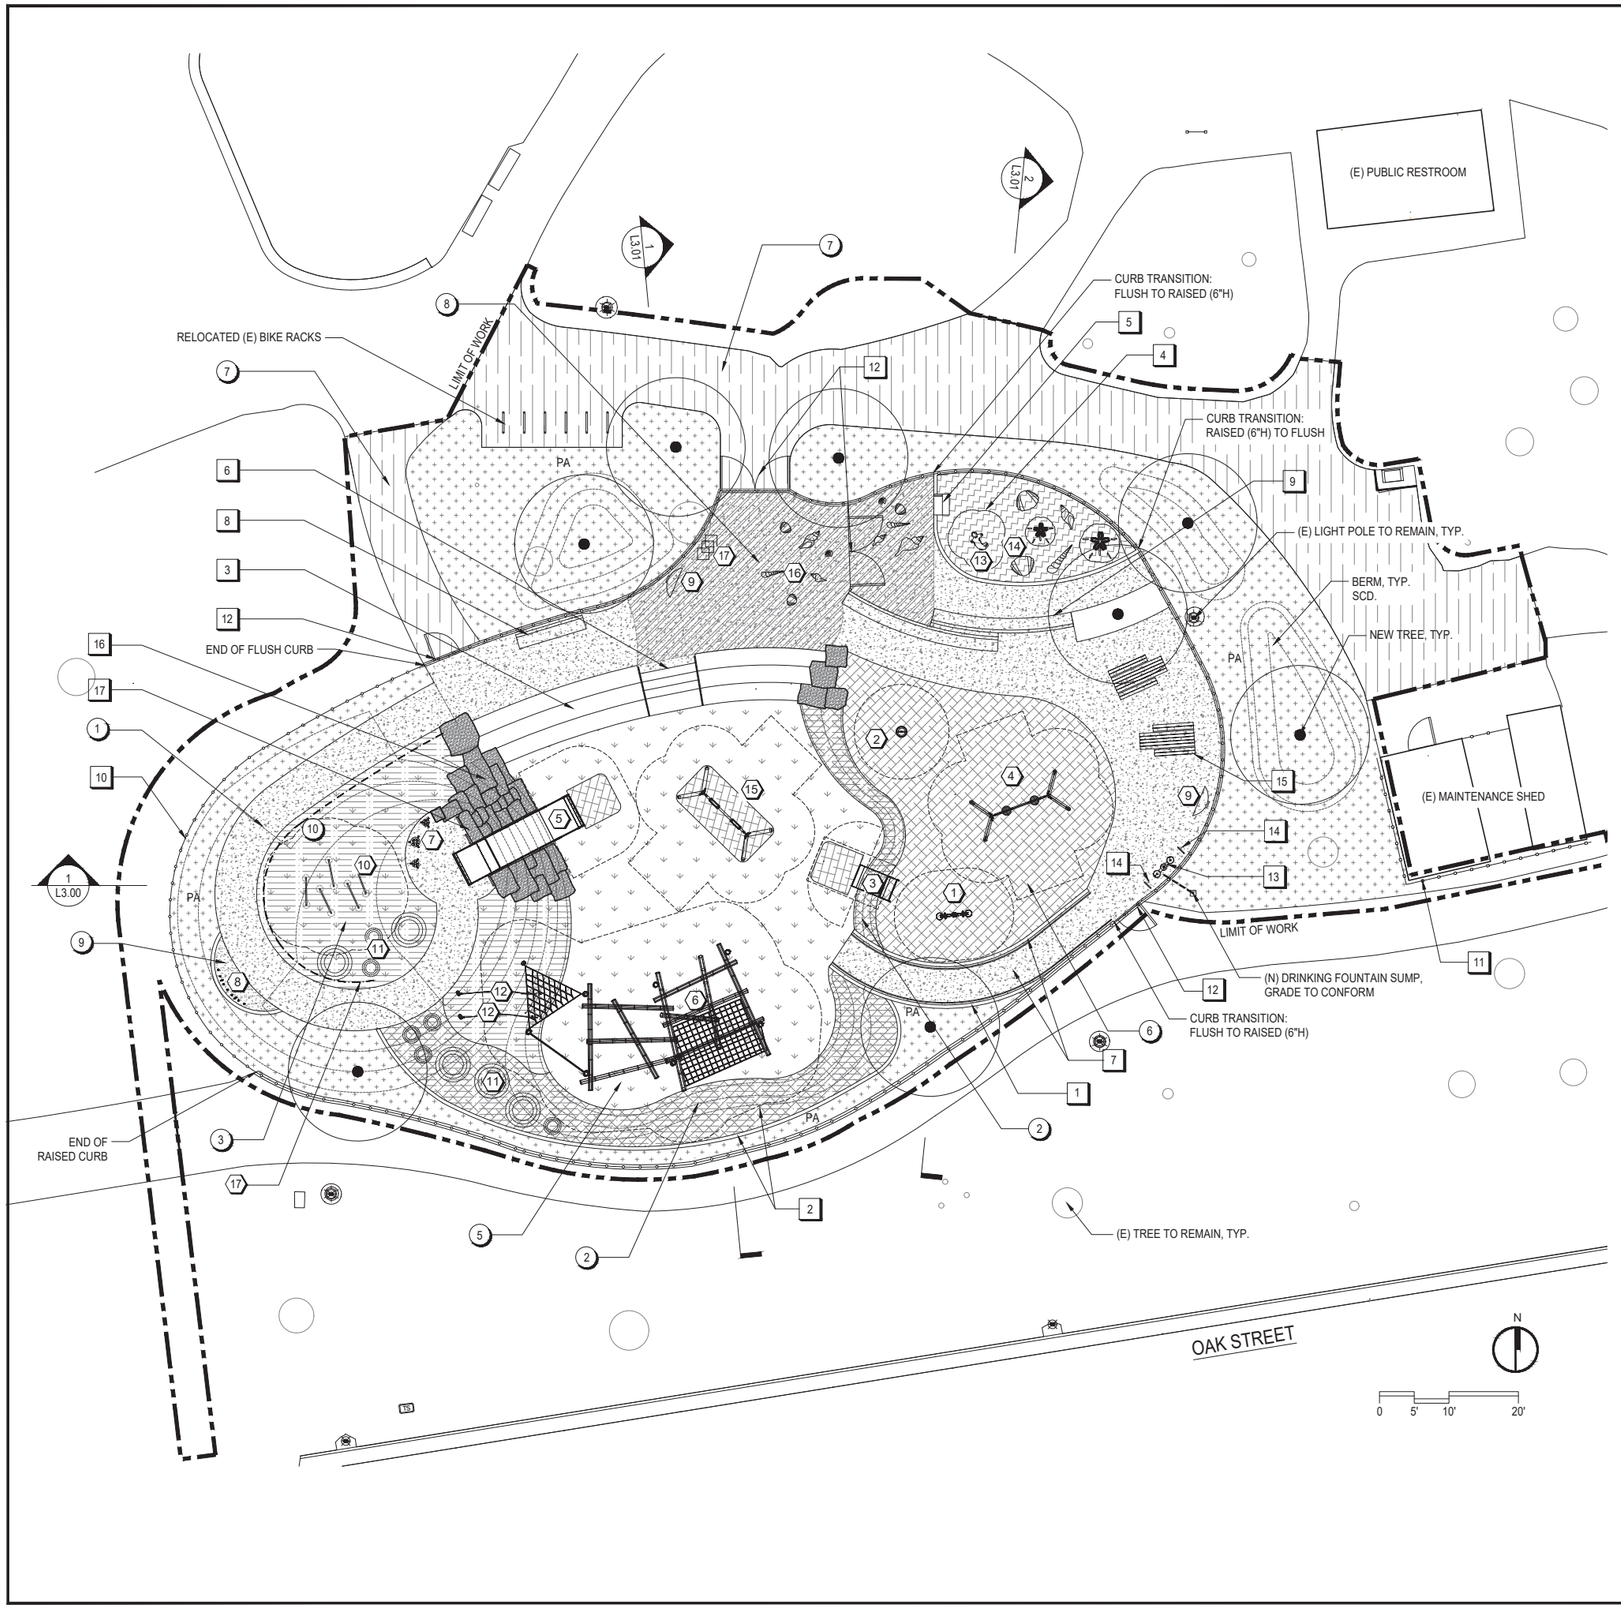

Date Plotted: 10/11/2018 12:44 PM

MATERIALS SCHEDULE

SITE FURNISHINGS

TAG	SYMBOL	DESCRIPTION	DETAIL	QUANTITY	TYPE/PRODUCT
1		CONCRETE CHEEKWALL	5 L4.01	72.6 LF	MEDIUM BROOM FINISH WALL. 2'-6" MAX
2		SOUTH EDGE EMBANKMENT AND PLANTING	1 L4.02	N/A	PIP RESILIENT PAVING ON SLOPE WITH PLANTING
3		CONCRETE TERRACE	1 L4.04	361SQFT	PIP CONCRETE TERRACE W/ WOOD TOP
4		SAND PIT	1 L4.03	322SQFT	
5		TRANSFER TIER AT SAND PIT	3 L4.03	1	PIP CONCRETE
6		CONCRETE STAIRS WITH HANDRAIL	4 L4.03	1	PIP CONCRETE W/ 1.5"DIA. GALVANIZED TUBE, POWDER COATED BLACK HANDRAIL.
7		RAMP WITH HANDRAIL	5 L4.03	1	PIP CONCRETE W/ 1.5"DIA. GALVANIZED TUBE, POWDER COATED BLACK HANDRAIL.
8		SEAT	2 L4.04	1	STRAIGHT PIP CONCRETE SEAT W/ WOOD BACKREST & TOP.
9		BACK-TO-BACK SEAT	3 L4.04	1	CURVED PIP CONCRETE SEAT W/ WOOD BACKREST & TOP.
10		CHAINLINK FENCE	1 L4.05	400LF	42"H COATED (BLACK) CHAINLINK, 42" H (PLAYGROUND FENCE,
11		CHAINLINK FENCE 7FOOT HIGH	2 L4.05	53LF	7'H COATED (BLACK) CHAINLINK (MAINTENANCE SHED FENCE), WITH BLACK WIND SCREEN.
12		CHAINLINK FENCE GATE	3 L4.05	4	42"H COATED (BLACK) CHAINLINK, 4'W (SINGLE) & 10'W (DOUBLE)
13		ACCESSIBLE DRINKING FOUNTAIN (FURNISHED BY OTHERS)	4 L4.05	1	MODEL: 10145SMFA. MFG: MDF, COLOR: BLACK
14		DRINKING FOUNTAIN SAFETY RAIL	5 L4.05	1	1.5" O.D. GAVL PIPE, SCH 40, PAINTED BLACK
15		PICNIC TABLE	4 L4.06	2	MODEL: 2163-6, MFG:TIMERFORM. FINISH: NATURAL WOOD.
16		STONE TERRACE	1 L4.07	238SQFT	STONE: "GOLD COUNTY" OR APPROVED EQUAL.FINISH: SPLIT FACE.
17		STEEL GUARDRAIL	2 L4.08	1	2 ½" SQUARE 14 GA. TOP AND BOTTOM RAIL, 1" SQ. 16GA PICKETS WELDED TO RAILS.

PLAY EQUIPMENT (HDPS - HIGHEST DESIGNATED PLAY SURFACE)

1		SEE SAW	1 L4.09	1	MODEL: SMALL SEE-SAW, MFG: RICHTER SPIELGERATE, AGE: 2-5. HDPS: 3'
2		SPINNER	2 L4.09	1	MODEL: SMALL SPINNER MFG: RICHTER SPIELGERATE, AGE: 2-5. HDPS: 1'
3		SLIDE (TOT)	3 L4.09	1	MODEL: SLIDE (A3.63300) MFG: RICHTER SPIELGERATE, AGE: 2-12. HDPS: 4'
4		SWINGS (TOT)	4 L4.09	1	MODEL: MULTI SURFACE SWING W/ BUCKET SEATS MFG: RICHTER SPIELGERATE, AGE: 2-5. HDPS: 8'
5		SLIDE	5 L4.09	1	MODEL: SLIDE (A3.63420) MFG: RICHTER SPIELGERATE, AGE: 2-12. HDPS: 4'
6		CLIMBING STRUCTURE	6 L4.09	1	MODEL: STRUCTURE 08 W/ TRIANGULAR NET MFG: RICHTER SPIELGERATE, AGE: 5-12. HDPS: 10'
7		DRUMS	7 L4.09	3	MODEL: BABEL DRUM SMALL + LARGE MFG: PERCUSSUION PLAY, AGE: ALL. HDPS: N/A
8		CHIMES	8 L4.09	1	MODEL: COUNTERBASS CHIMES MFG: FREENOTES HARMONY PARK, AGE: ALL. HDPS: N/A
9		WHISPER DISH	9 L4.09	2	MODEL: PARABOLIC DISHES MFG: RICHTER SPIELGERATE, AGE: ALL. HDPS: N/A
10		RINGS	1 L4.10	5	MODEL: ARC HILLSIDE CLIMBERS MFG: LANDSCAPE STRUCTURES, AGE: 5-12. HDPS: N/A
11		MOUNDS	2 L4.10	11	MODEL: PIP RESILIENT MATTING W/ CONCRETE, AGE: 5-12. HDPS: N/A
12		ROPE	3 L4.10	2	MODEL: HANDRAIL (6.51800) MFG: RICHTER SPIELGERATE, AGE: 2-12. HDPS: N/A
13		SEAL TOUCH STONE IN SAND	4 L4.10	1	MODEL: STROKING STONE (SEAL) MFG: RICHTER SPIELGERATE, AGE: 2-12. HDPS: 1'
14		SAND DIG	5 L4.10	6	MODEL: GFRC SHELL SAND DIGS MFG: THEMED CONCEPTS/NSP3, AGE: 2-12. HDPS: N/A
15		SWINGS	6 L4.10	1	MODEL: MULTI SURFACE SWING W/ BELT SEATS MFG: RICHTER SPIELGERATE, AGE: 2-12. HDPS: 8'
16		SHELLS IN CONCRETE	7 L4.10	1	SANDBLASTED GRAPHIC, INSTALLED W/ USE OF STENCIL TEMPLATE.
17		DONOR RECOGNITION ELEMENT (FURNISHED BY OTHERS)	8 L4.10	1	DONOR RECOGNITION CUBES (BY OTHERS)

PAVING

1		PEDESTRAIN CONCRETE	1 L4.00	2243 SQFT	4" THICK, MED BROOM FINISH W/ 6" x 6" 4GA WWM CENTERED IN SLAB
2		PLAY SURFACING - PIP RESILIENT PAVING ON SLOPE	7 L4.00	746 SQFT	½" WEAR COURSE (SEE SPEC), CUSHION LAYER (VARIES), OVER 6"MIN PIP CONCRETE SLAB.
3		SYNTHETIC TURF ON SLOPE	2 L4.01	923 SQFT	1.25" TURF PILE (SEE SPEC), CUSHION LAYER (VARIES), OVER 6"MIN PIP CONCRETE SLAB.
4		SAND AREA	1 L4.03	322 SQFT	SAND
5		PLAY SURFACING - SYNTHETIC TURF	1 L4.01	2090 SQFT	1.25" TURF PILE (SEE SPEC), CUSHION LAYER (VARIES), OVER 6"MIN BASE COURSE
6		PLAY SURFACING - PIP RESILIENT PAVING	4 L4.00	1374 SQFT	½" WEAR COURSE (SEE SPEC), CUSHION LAYER (VARIES), OVER 6"MIN BASE COURSE
7		ASPHALT PATH REPLACEMENT	2 L4.00	2816 SQFT	2" ASPHALT (SEE SPEC, OVER 4" BASE COURSE
8		VEHICULAR CONCRETE	4 L4.01	798 SQFT	6" PIP CONCRETE, OVER 6" BASE COURSE W/ 4" REBAR 12" OC BOTH WAYS
9		CRUSHED AGGREGATE PAVING	6 L4.00	35 SQFT	4" STABILIZED CRUSHED AGG. PAVING
10		DRAIN ROCK TRENCH	3 L4.08	1	DRAINROCK UNDER SYNTHETIC TURF, 1'-10" DEEP, 1' WIDE

rhaa
LANDSCAPE ARCHITECTURE + PLANNING
225 Miller Avenue, Mill Valley, CA 94941
T 415 383 7900 F 415 383 1433 www.rhaa.com

PANHANDLE PLAYGROUND RENOVATION

1750 OAK STREET
SAN FRANCISCO, CA, 94117

SAN FRANCISCO RECREATION & PARKS
SAN FRANCISCO Parks Alliance
OUR CITY, OUR PARKS.

PROJECT NUMBER
16025A

CONSULTANT

SUBMITTAL
90% SUBMITTAL

DATE
11 OCTOBER 2018

REVISIONS

No.	Date	Description

REGISTRATION AND SIGNATURE

NOT FOR CONSTRUCTION

SHEET TITLE
CONSTRUCTION PLAN

DRAWN BY: KM **CHECKED BY:** RK

L2.00